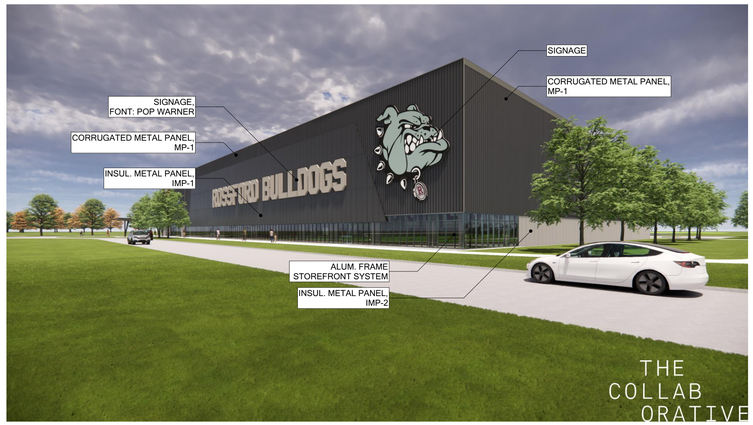

E4 EXTERIOR RENDERING
SCALE: 1:2.57

EXTERIOR GENERAL NOTES:

1. SEALANT COLORS TO MATCH ADJACENT MATERIALS. VERIFY COLORS WITH ARCHITECT PRIOR TO APPLICATION. VERTICAL BRICK EXPANSION JOINT COLOR TO MATCH BRICK, NOT MORTAR.
2. END DAMS REQUIRED FOR EACH END OF FLASHINGS AT ALL DOORS, WINDOWS, STOREFRONTS, CURTAIN WALLS, AND SIMILAR OPENINGS.

EXTERIOR FINISH SCHEDULE:

NOTE: SEE SPECIFICATIONS FOR ADDITIONAL FINISH INFORMATION. ALL PRODUCTS AND MANUFACTURERS INDICATED BELOW ARE BASIS OF DESIGN. SPECIFICATIONS LIST OTHER ACCEPTABLE MANUFACTURERS AND/OR PRODUCTS.

(BRK) BRICK MASONRY

BRK-1	BELDEN, AMBASSADOR #8530A (TO MATCH ELEMENTARY SCHOOL BRICK)

(CONC) CAST-IN-PLACE CONCRETE

CONC-1	(IDENTIFY IF SPECIAL FINISH TYPE REQUIRED)

(EXP) EXTERIOR PAINTS

EXP-1	SHERWIN-WILLIAMS, MATCH MP-1
EXP-2	SHERWIN-WILLIAMS, COLOR TBD

(IMP) INSULATED METAL PANELS

IMP-1	MBCI, CF-ARCHITECTURAL, EXT. COLOR: CHARCOAL GRAY, INT. COLOR: WHITE.
IMP-2	MBCI, CF-ARCHITECTURAL, EXT. COLOR: ASH GRAY, INT. COLOR: WHITE.

(MP) METAL PANELS

MP-1	CORLE, ICS "A" PANEL, COLOR: CHARCOAL.
MP-2	FLAT STOCK MTL PAINTED TO MATCH IMP-2 MOUNTED TO 3/4" EXTERIOR GRADE PLYWOOD, 3'-0"x8'-0" SECTIONS.
MP-3	MBCI, AVP PANEL, COLOR: CUSTOM COLOR.

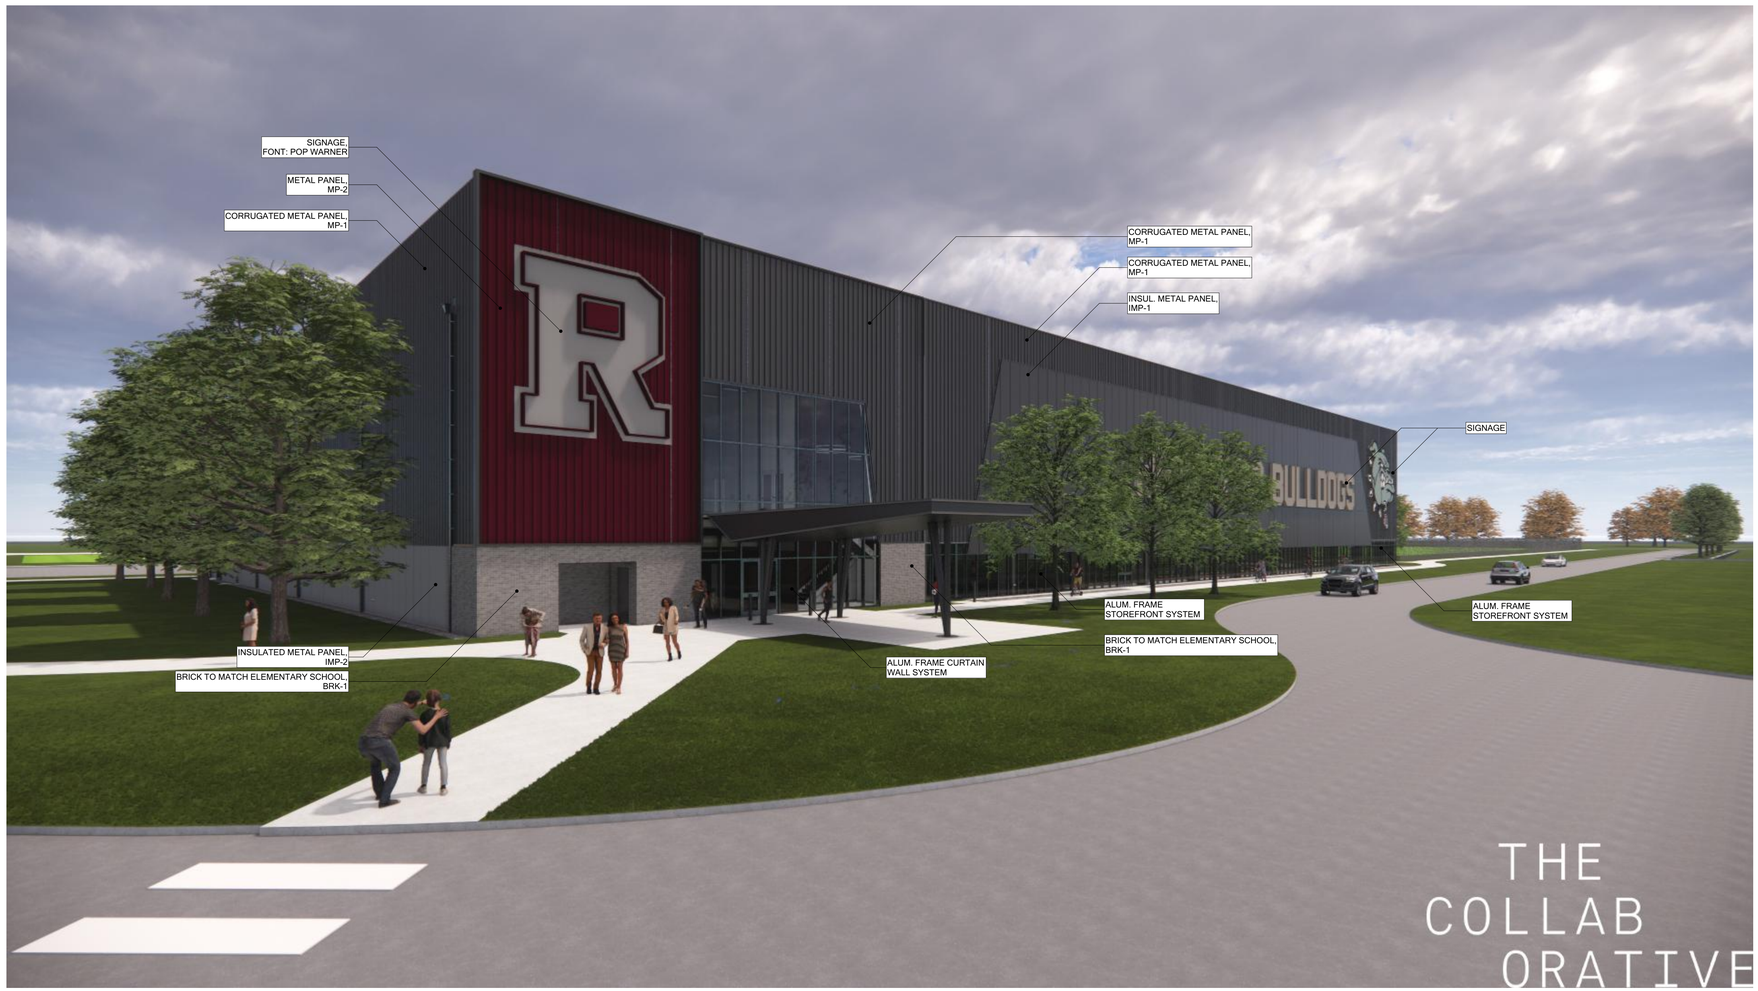

A1 EXTERIOR RENDERING
SCALE: 1:1.09

THE COLLABORATIVE

STATE OF OHIO
MATTHEW J. CLARKSON
1315799
REGISTERED ARCHITECT

Matthew J. Clarkson,
License #1315799
Expiration Date 12/31/2023

KEY PLAN
N.T.S.

PROJECT TITLE

Rossford Schools

Multi-Use Building

28500 Lime City Road
Rossford, OH 43460

04.13.2022	FOR FINAL SITE PLAN APPROVAL

TC JOB NO. 106959

OWNER JOB NO.

SHEET TITLE

EXTERIOR 3D

SHEET NO.

A3.20